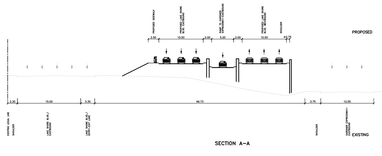

SECTION A–A

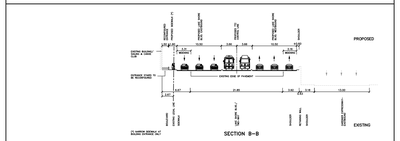

SECTION B–B

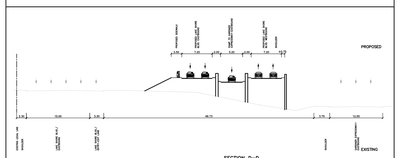

SECTION D–D

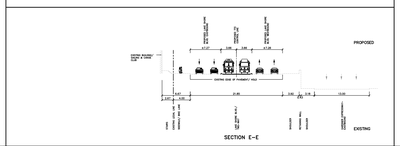

SECTION E–E

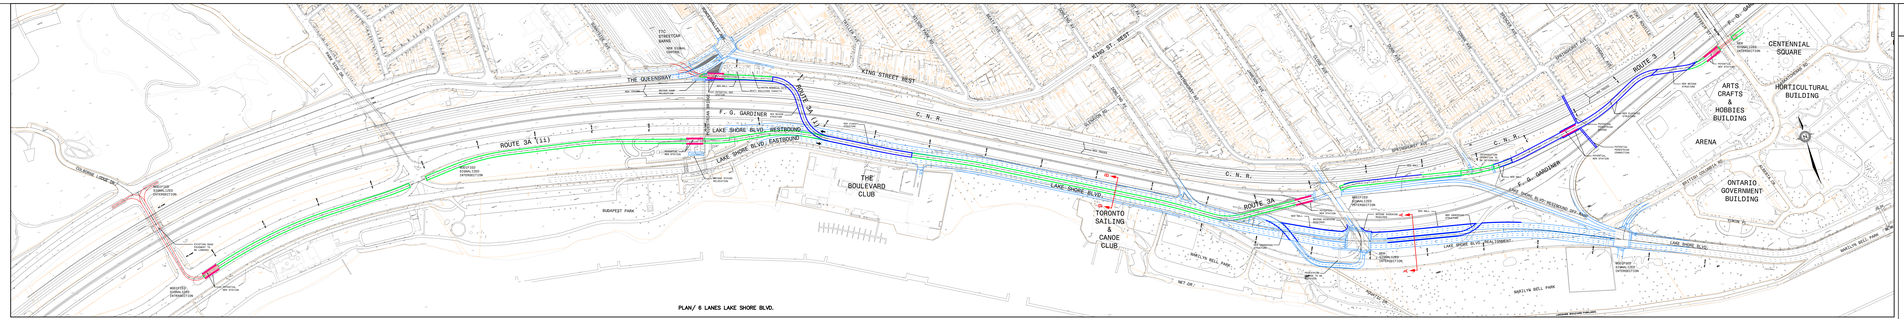

PLAN/ 6 LANES LAKE SHORE BLVD.

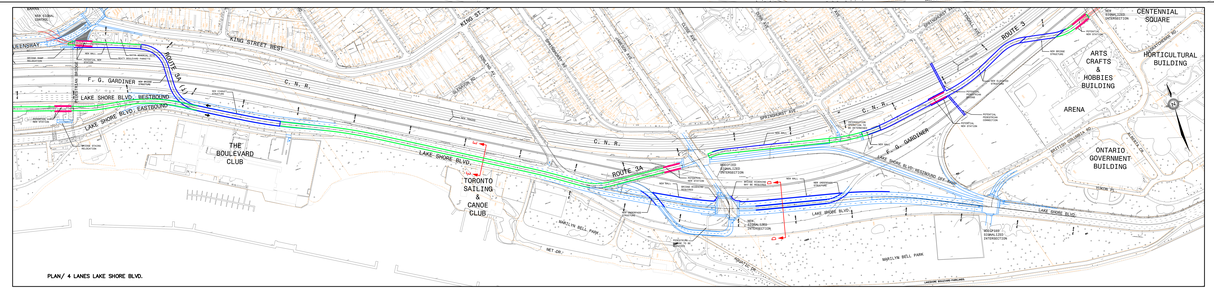

PLAN/ 4 LANES LAKE SHORE BLVD.

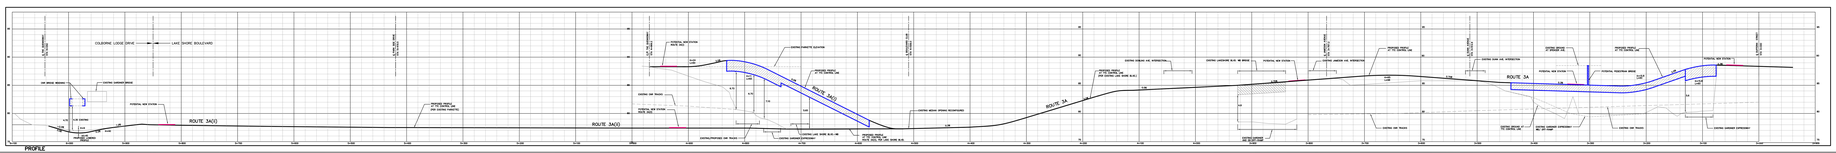

PROFILE

Toronto Transit Commission

Gartner Lee

EarthTech

WATERFRONT WEST
STREETCAR PROJECT

ENVIRONMENTAL ASSESSMENT STUDY
WATERFRONT WEST
STREETCAR PROJECT
ALTERNATIVE STREETCAR ROUTE 3A
(K-E LINE LAKE SHORE BLVD.)

Scale	1:50	1:50
Date	APR. 24, 2008	
Drawn	LAK	
Chkd'd	LAK	
Dwg No.	0001	REVISION

AUTOCAD FILE: C:\PROJECTS\WATERFRONT WEST\ENVIRONMENTAL ASSESSMENT\ALTERNATIVE STREETCAR ROUTE 3A (K-E LINE LAKE SHORE BLVD.).DWG